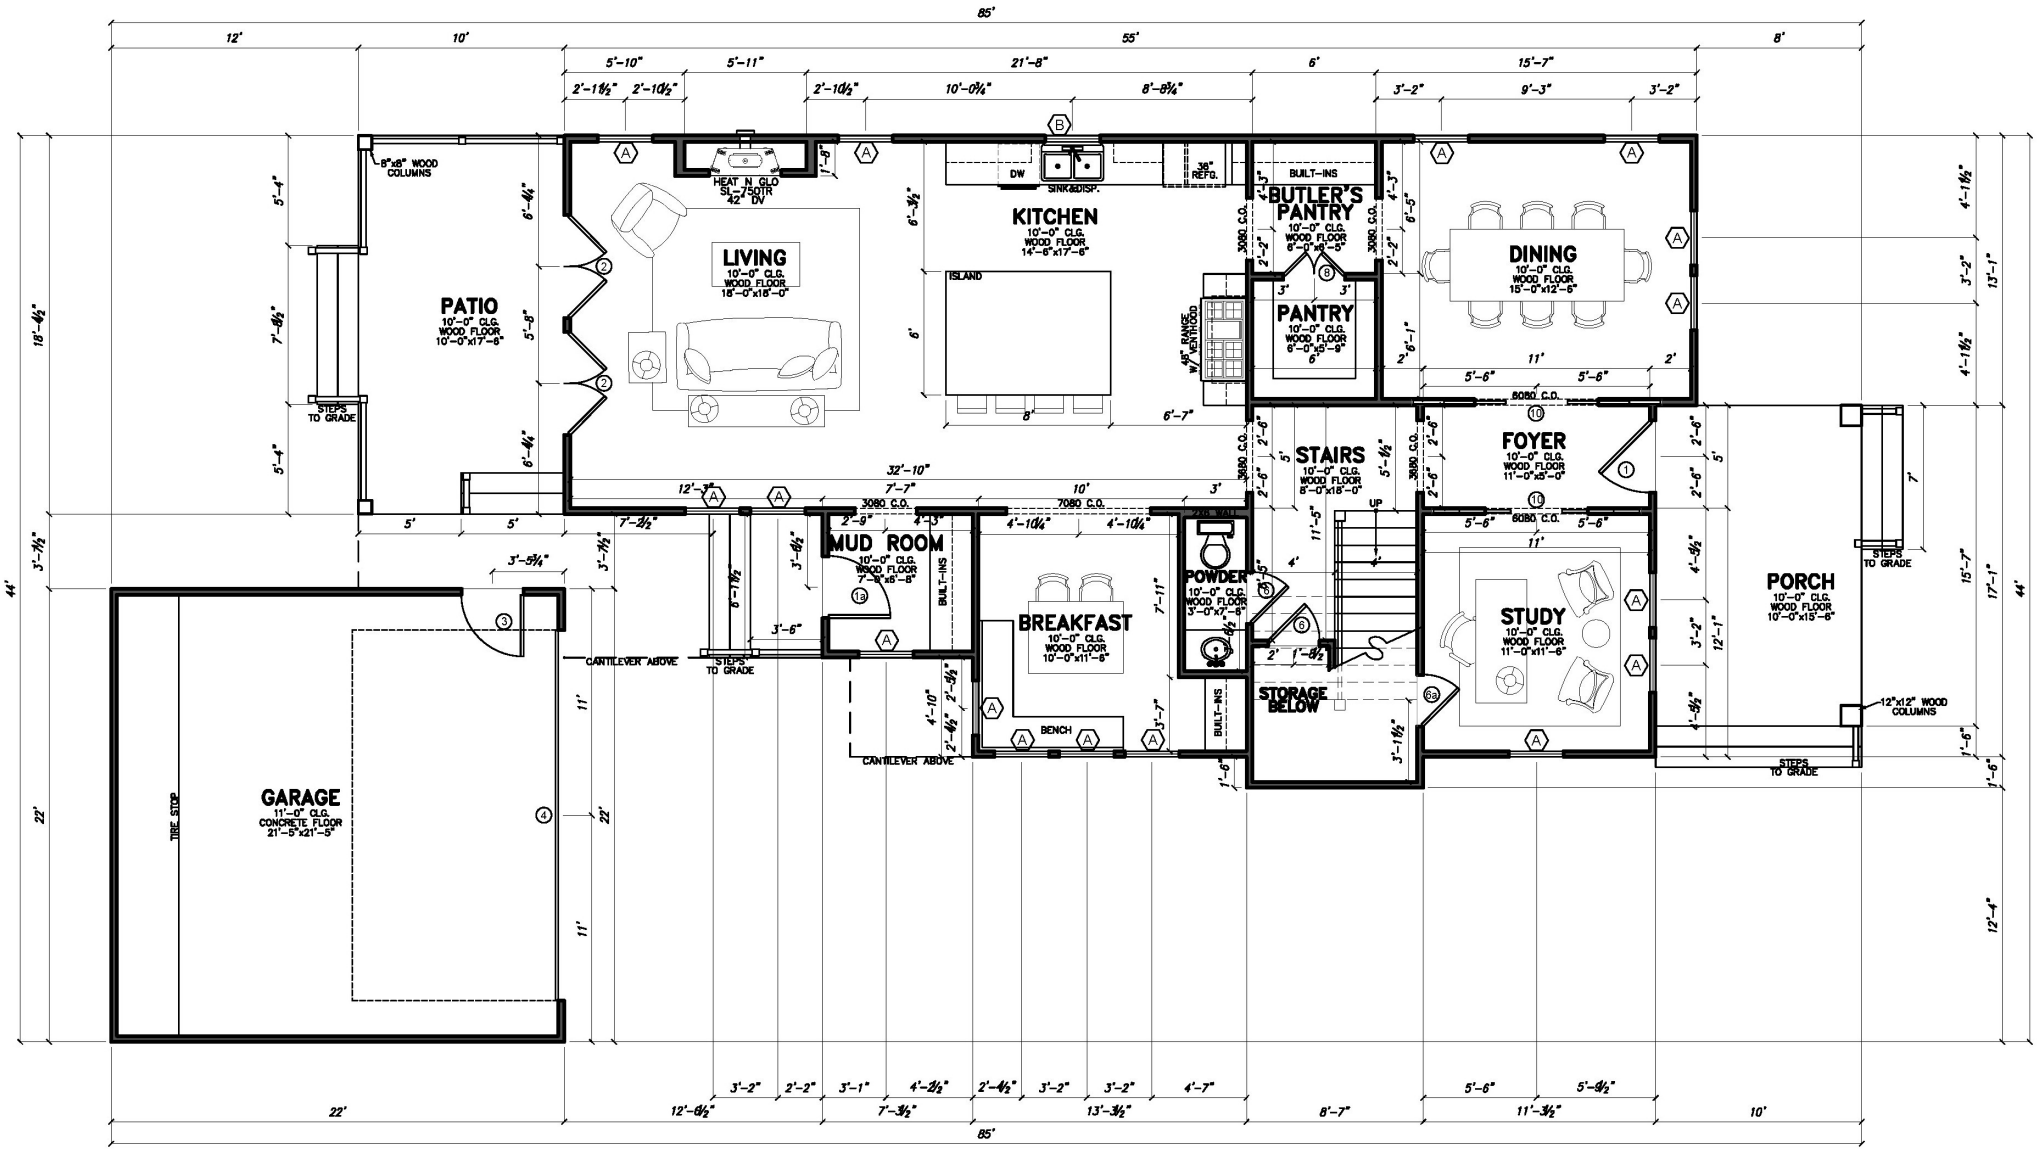

FIRST FLOOR PLAN

Scale: 1/4"= 1'-0"